STANDS 6005-6008,6081-6210,8400-8403 CHIPINGE TOWNSHIP

The figure 6005A,6005B,6008C,6138A,6138B,6098X,8400X,8400E,6081D,6082D,6088D,8401E,6471B,6464A,6463A,6461A,6216X,6211A,6005A represents 138 Stands and public places being portions of The Nest of Kenilworth

situate in the district of Chipinga

Vide SG Dgm Annexed to

15 0 15 30 45 60 metres

Scale 1 : 600

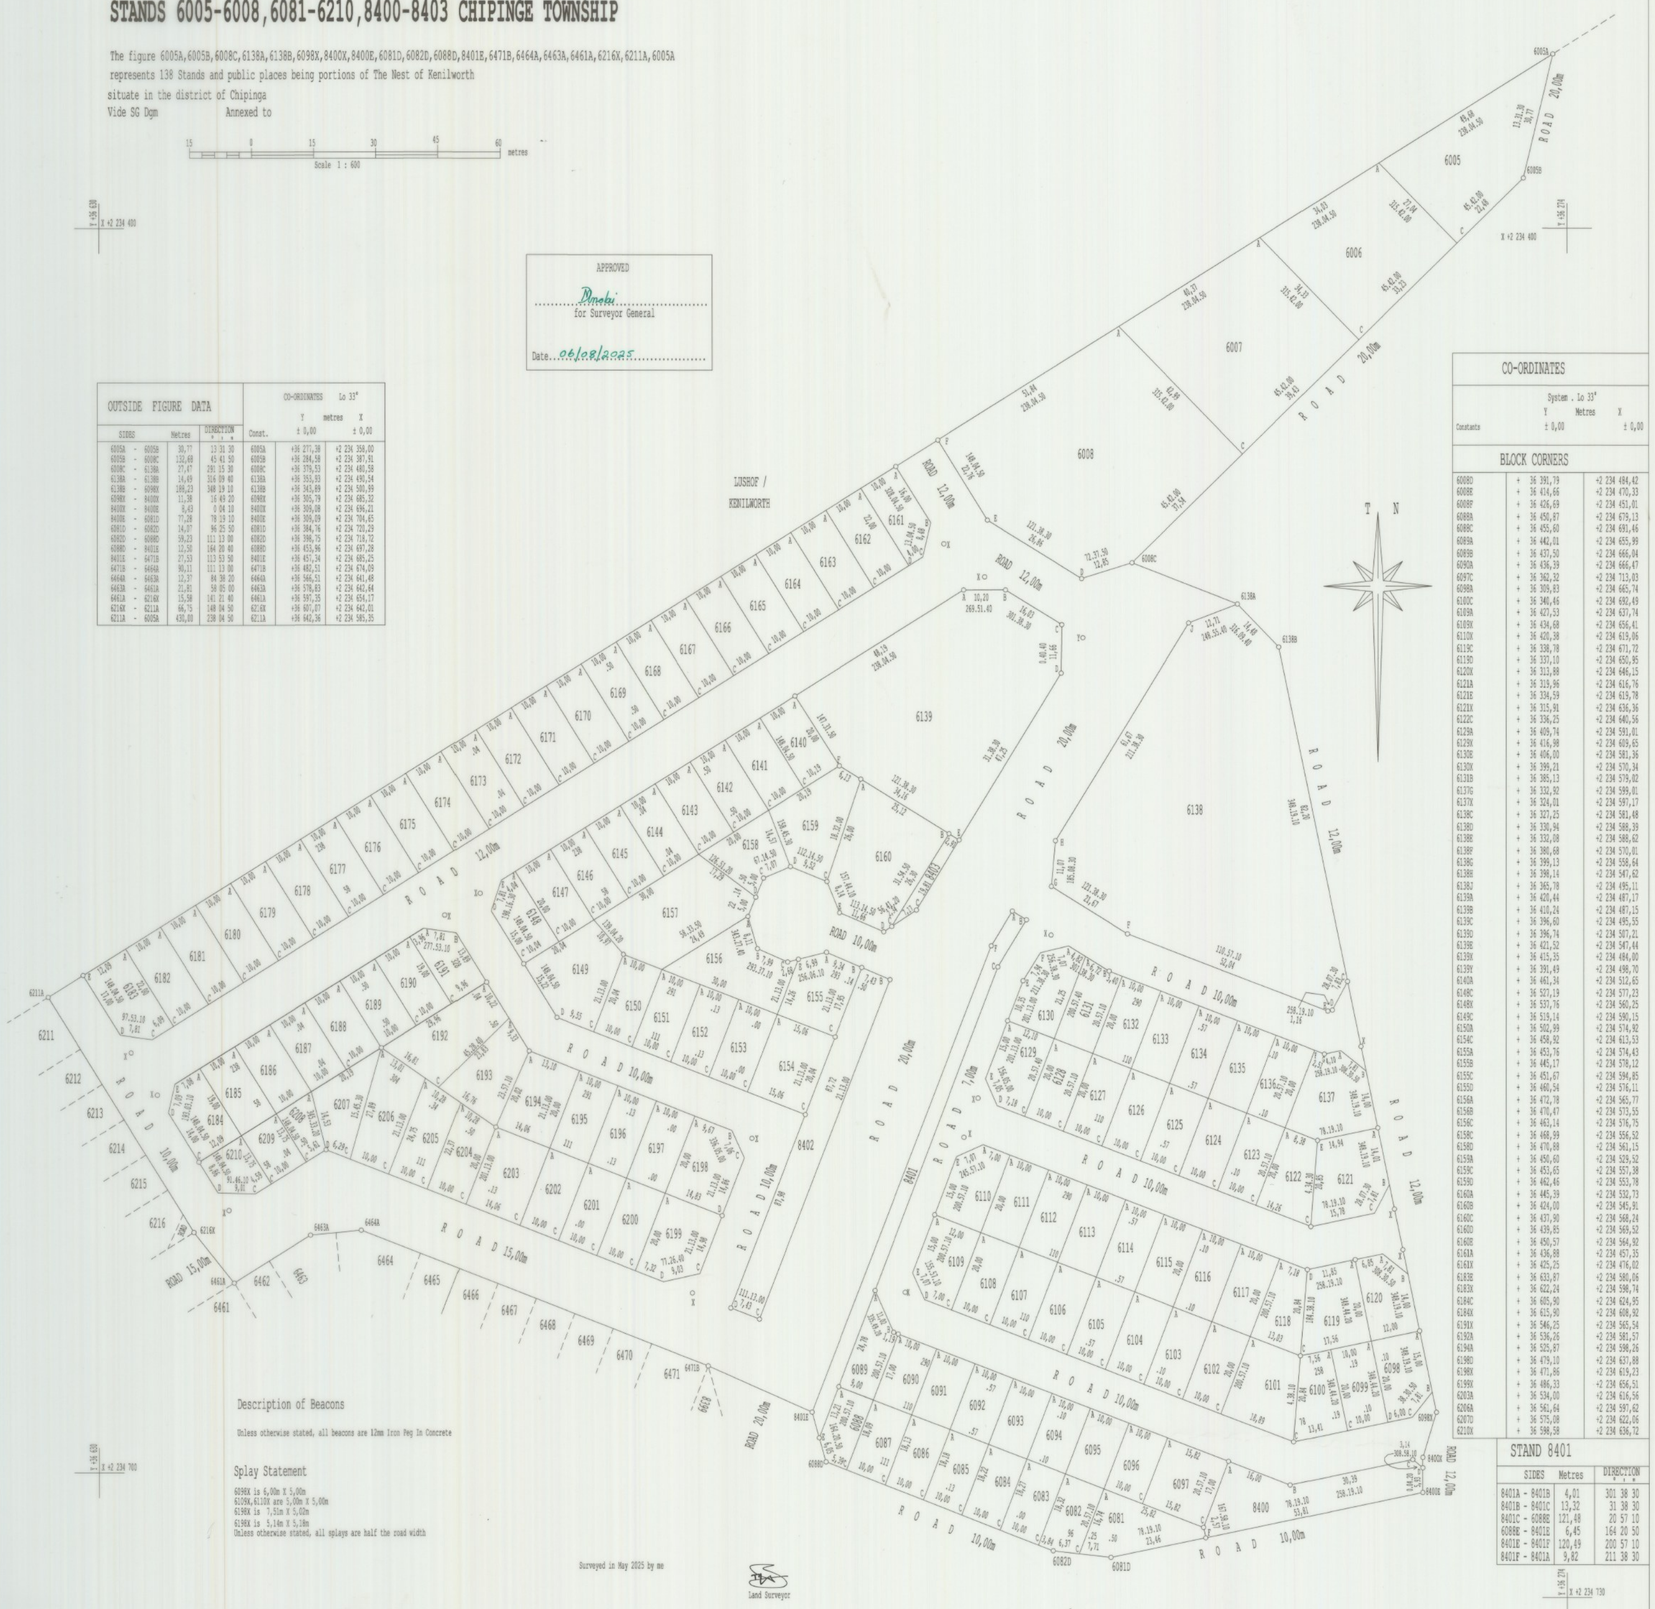

APPROVED

for Surveyor General

Date 06/08/2025

OUTSIDE FIGURE DATA			CO-ORDINATES Lo 33°	
SIDES	Metres	DIRECTION ° ' "	Const. Y metres ± 0,00	X ± 0,00
6005A - 6005B	30,77	13 31 30	6005A +36 271,38	+2 234 358,00
6005C - 6138A	122,48	45 41 50	6005B +36 284,58	+2 234 387,81
6008C - 6138B	77,47	291 15 20	6008C +36 379,53	+2 234 480,58
6138A - 6138B	14,49	316 09 40	6138A +36 393,93	+2 234 490,54
6138B - 6098X	188,23	348 19 10	6138B +36 383,89	+2 234 500,89
6098X - 8400X	11,38	16 45 20	6098X +36 385,79	+2 234 485,32
8400X - 8400E	8,43	0 04 10	8400X +36 396,08	+2 234 496,21
8400E - 6081D	77,28	78 29 10	8400E +36 398,09	+2 234 704,45
6081D - 6082D	34,07	96 25 50	6081D +36 384,76	+2 234 703,28
6082D - 6088D	39,23	111 13 20	6082D +36 386,75	+2 234 718,72
6088D - 8401E	12,52	164 20 40	6088D +36 455,96	+2 234 697,28
8401E - 6471B	27,53	113 53 50	8401E +36 457,34	+2 234 685,25
6471B - 6464A	90,11	111 13 30	6471B +36 482,51	+2 234 674,69
6464A - 6463A	12,37	84 36 20	6464A +36 566,51	+2 234 641,48
6463A - 6461A	21,81	58 05 00	6463A +36 578,83	+2 234 642,64
6461A - 6216X	15,58	161 21 40	6461A +36 597,35	+2 234 654,17
6216X - 6211A	66,75	148 04 50	6216X +36 607,07	+2 234 642,01
6211A - 6005A	430,00	238 04 50	6211A +36 642,36	+2 234 585,35

APPROVED

for Surveyor General

Date 06/08/2025

CO-ORDINATES		
	System . Lo 33°	
Constants	Y Metres ± 0,00	X ± 0,00
BLOCK CORNERS		
6008D	+ 36 391,79	+2 234 484,42
6008E	+ 36 414,66	+2 234 470,33
6008F	+ 36 426,69	+2 234 451,81
6088A	+ 36 450,87	+2 234 679,13
6088C	+ 36 455,60	+2 234 691,46
6089A	+ 36 442,81	+2 234 855,89
6089B	+ 36 437,50	+2 234 666,04
6090A	+ 36 436,39	+2 234 666,47
6097C	+ 36 362,32	+2 234 713,03
6098A	+ 36 305,83	+2 234 685,74
6100C	+ 36 340,46	+2 234 692,49
6100A	+ 36 427,53	+2 234 637,74
6100X	+ 36 434,68	+2 234 636,41
6110X	+ 36 420,38	+2 234 619,06
6119C	+ 36 338,78	+2 234 671,72
6119D	+ 36 337,10	+2 234 650,95
6120X	+ 36 313,88	+2 234 646,15
6121A	+ 36 315,96	+2 234 616,76
6121E	+ 36 334,59	+2 234 615,78
6121X	+ 36 315,91	+2 234 636,36
6122C	+ 36 336,25	+2 234 640,56
6129A	+ 36 409,74	+2 234 591,01
6129X	+ 36 414,98	+2 234 689,65
6130E	+ 36 406,00	+2 234 581,36
6130X	+ 36 399,21	+2 234 570,34
6131B	+ 36 385,13	+2 234 579,82
6137G	+ 36 332,92	+2 234 599,81
6137X	+ 36 324,01	+2 234 597,17
6138C	+ 36 327,25	+2 234 581,48
6138D	+ 36 330,94	+2 234 588,39
6138E	+ 36 332,08	+2 234 588,62
6138F	+ 36 380,68	+2 234 570,81
6138G	+ 36 399,13	+2 234 558,64
6138H	+ 36 398,14	+2 234 547,62
6138J	+ 36 365,78	+2 234 495,11
6139A	+ 36 428,44	+2 234 487,17
6139B	+ 36 410,24	+2 234 487,15
6139C	+ 36 396,60	+2 234 495,55
6139D	+ 36 396,74	+2 234 507,21
6139E	+ 36 421,52	+2 234 547,44
6139X	+ 36 415,35	+2 234 484,00
6139Y	+ 36 391,49	+2 234 498,70
6140A	+ 36 481,34	+2 234 512,65
6148C	+ 36 527,19	+2 234 577,23
6148X	+ 36 537,76	+2 234 560,25
6149C	+ 36 519,14	+2 234 580,15
6150A	+ 36 502,99	+2 234 574,92
6154C	+ 36 458,92	+2 234 613,33
6155A	+ 36 453,76	+2 234 574,43
6155B	+ 36 445,17	+2 234 578,12
6155C	+ 36 451,67	+2 234 594,85
6155D	+ 36 460,54	+2 234 576,11
6156A	+ 36 472,78	+2 234 565,77
6156B	+ 36 470,47	+2 234 573,35
6156C	+ 36 463,14	+2 234 576,75
6158C	+ 36 468,99	+2 234 556,52
6158D	+ 36 470,88	+2 234 561,15
6159A	+ 36 450,60	+2 234 529,52
6159C	+ 36 453,65	+2 234 557,38
6159D	+ 36 462,46	+2 234 553,78
6160A	+ 36 445,39	+2 234 532,73
6160B	+ 36 424,00	+2 234 545,81
6160C	+ 36 437,90	+2 234 568,24
6160D	+ 36 439,85	+2 234 569,52
6160E	+ 36 450,57	+2 234 564,92
6161A	+ 36 436,88	+2 234 457,35
6161X	+ 36 425,25	+2 234 476,02
6181E	+ 36 633,87	+2 234 580,06
6182X	+ 36 622,24	+2 234 598,74
6184C	+ 36 605,90	+2 234 624,95
6184X	+ 36 615,90	+2 234 608,92
6191X	+ 36 546,25	+2 234 565,54
6192A	+ 36 536,26	+2 234 581,57
6194A	+ 36 525,87	+2 234 598,26
6198D	+ 36 479,10	+2 234 657,88
6198X	+ 36 471,86	+2 234 615,23
6199X	+ 36 486,33	+2 234 656,51
6203A	+ 36 534,00	+2 234 416,56
6206A	+ 36 561,64	+2 234 587,62
6207D	+ 36 575,08	+2 234 622,06
6210X	+ 36 598,58	+2 234 636,72

STAND 8401		
SIDES	Metres	DIRECTION ° ' "
8401A - 8401B	4,01	301 38 30
8401B - 8401C	13,32	31 38 30
8401C - 6088E	121,48	20 57 10
6088E - 8401E	6,45	164 20 30
8401E - 8401F	120,49	200 57 10
8401F - 8401A	9,92	211 38 30

STAND NUMBER	AREA SQUARE METRES	DIAGRAM NUMBER	DEED NUMBER	DEED DATE	SURVEYOR-GENERAL
6005	840				
6006	1020				
6007	1524				
6008	2512				
6081	284				
6082	179				
6083	183				
6084	182				
6085	182				
6086	182				
6087	181				
6088	154				
6089	181				
6090	170				
6091	170				
6092	170				
6093	170				
6094	170				
6095	170				
6096	170				
6097	269				
6098	224				
6099	200				
6100	211				
6101	319				
6102	200				
6103	200				
6104	200				
6105	200				
6106	200				
6107	200				
6108	200				
6109	227				
6110	228				
6111	200				
6112	200				
6113	200				
6114	200				
6115	200				
6116	200				
6117	200				
6118	202				
6119	294				
6120	224				
6121	342				
6122	226				
6123	200				
6124	200				
6125	200				
6126	200				
6127	200				
6128	200				
6129	230				
6130	242				
6131	204				
6132	200				
6133	200				
6134	200				
6135	200				
6136	200				
6137	334				
6138	3919				
6139	2276				
6140	202				
6141	200				
6142	200				
6143	200				
6144	200				
6145	200				
6146	200				
6147	200				
6148	186				
6149	370				
6150	200				
6151	200				
6152	200				
6153	200				
6154	302				
6155	262				
6156	358				
6157	583				
6158	225				
6159	350				
6160	623				
6161	202				
6162	220				
6163	220				
6164	220				
6165	220				
6166	220				
6167	220				
6168	220				
6169	220				
6170	220				
6171	220				
6172	220				
6173	220				
6174	220				
6175	220				
6176	220				
6177	220				
6178	220				
6179	220				
6180	220				
6181	220				
6182	220				
6183	251				
6184	217				
6185	190				
6186	190				
6187	190				
6188	190				
6189	190				
6190	190				
6191	174				
6192	350				
6193	274				
6194	272				
6195	200				
6196	200				
6197	200				
6198	282				
6199	278				
6200	200				
6201	200				
6202	200				
6203	281				
6204	212				
6205	236				
6206	295				
6207	228				
6208	107				
6209	138				
6210	149				
8400	519				
8401	518				
8402	653				
8403	69				

ENDORSEMENTS

No.	Statement	Date	Surveyor-General
1	Dispensation Certificate Number 128 of 2025 refers to this General Plan	06/08/2025	

Description of Beacons

Unless otherwise stated, all beacons are 12mm Iron Peg In Concrete

Splay Statement

6098X is 6,00m X 5,00m
6138A,6138X are 5,00m X 5,00m
6198X is 7,51m X 5,00m
6198X is 5,14m X 5,18m
Unless otherwise stated, all splays are half the road width

Surveyed in May 2025 by me

Land Surveyor

GP : DG 7691
File : F/447
Comp : 2032B1,2032B1SE3,VN6266,6064

SR : 44214